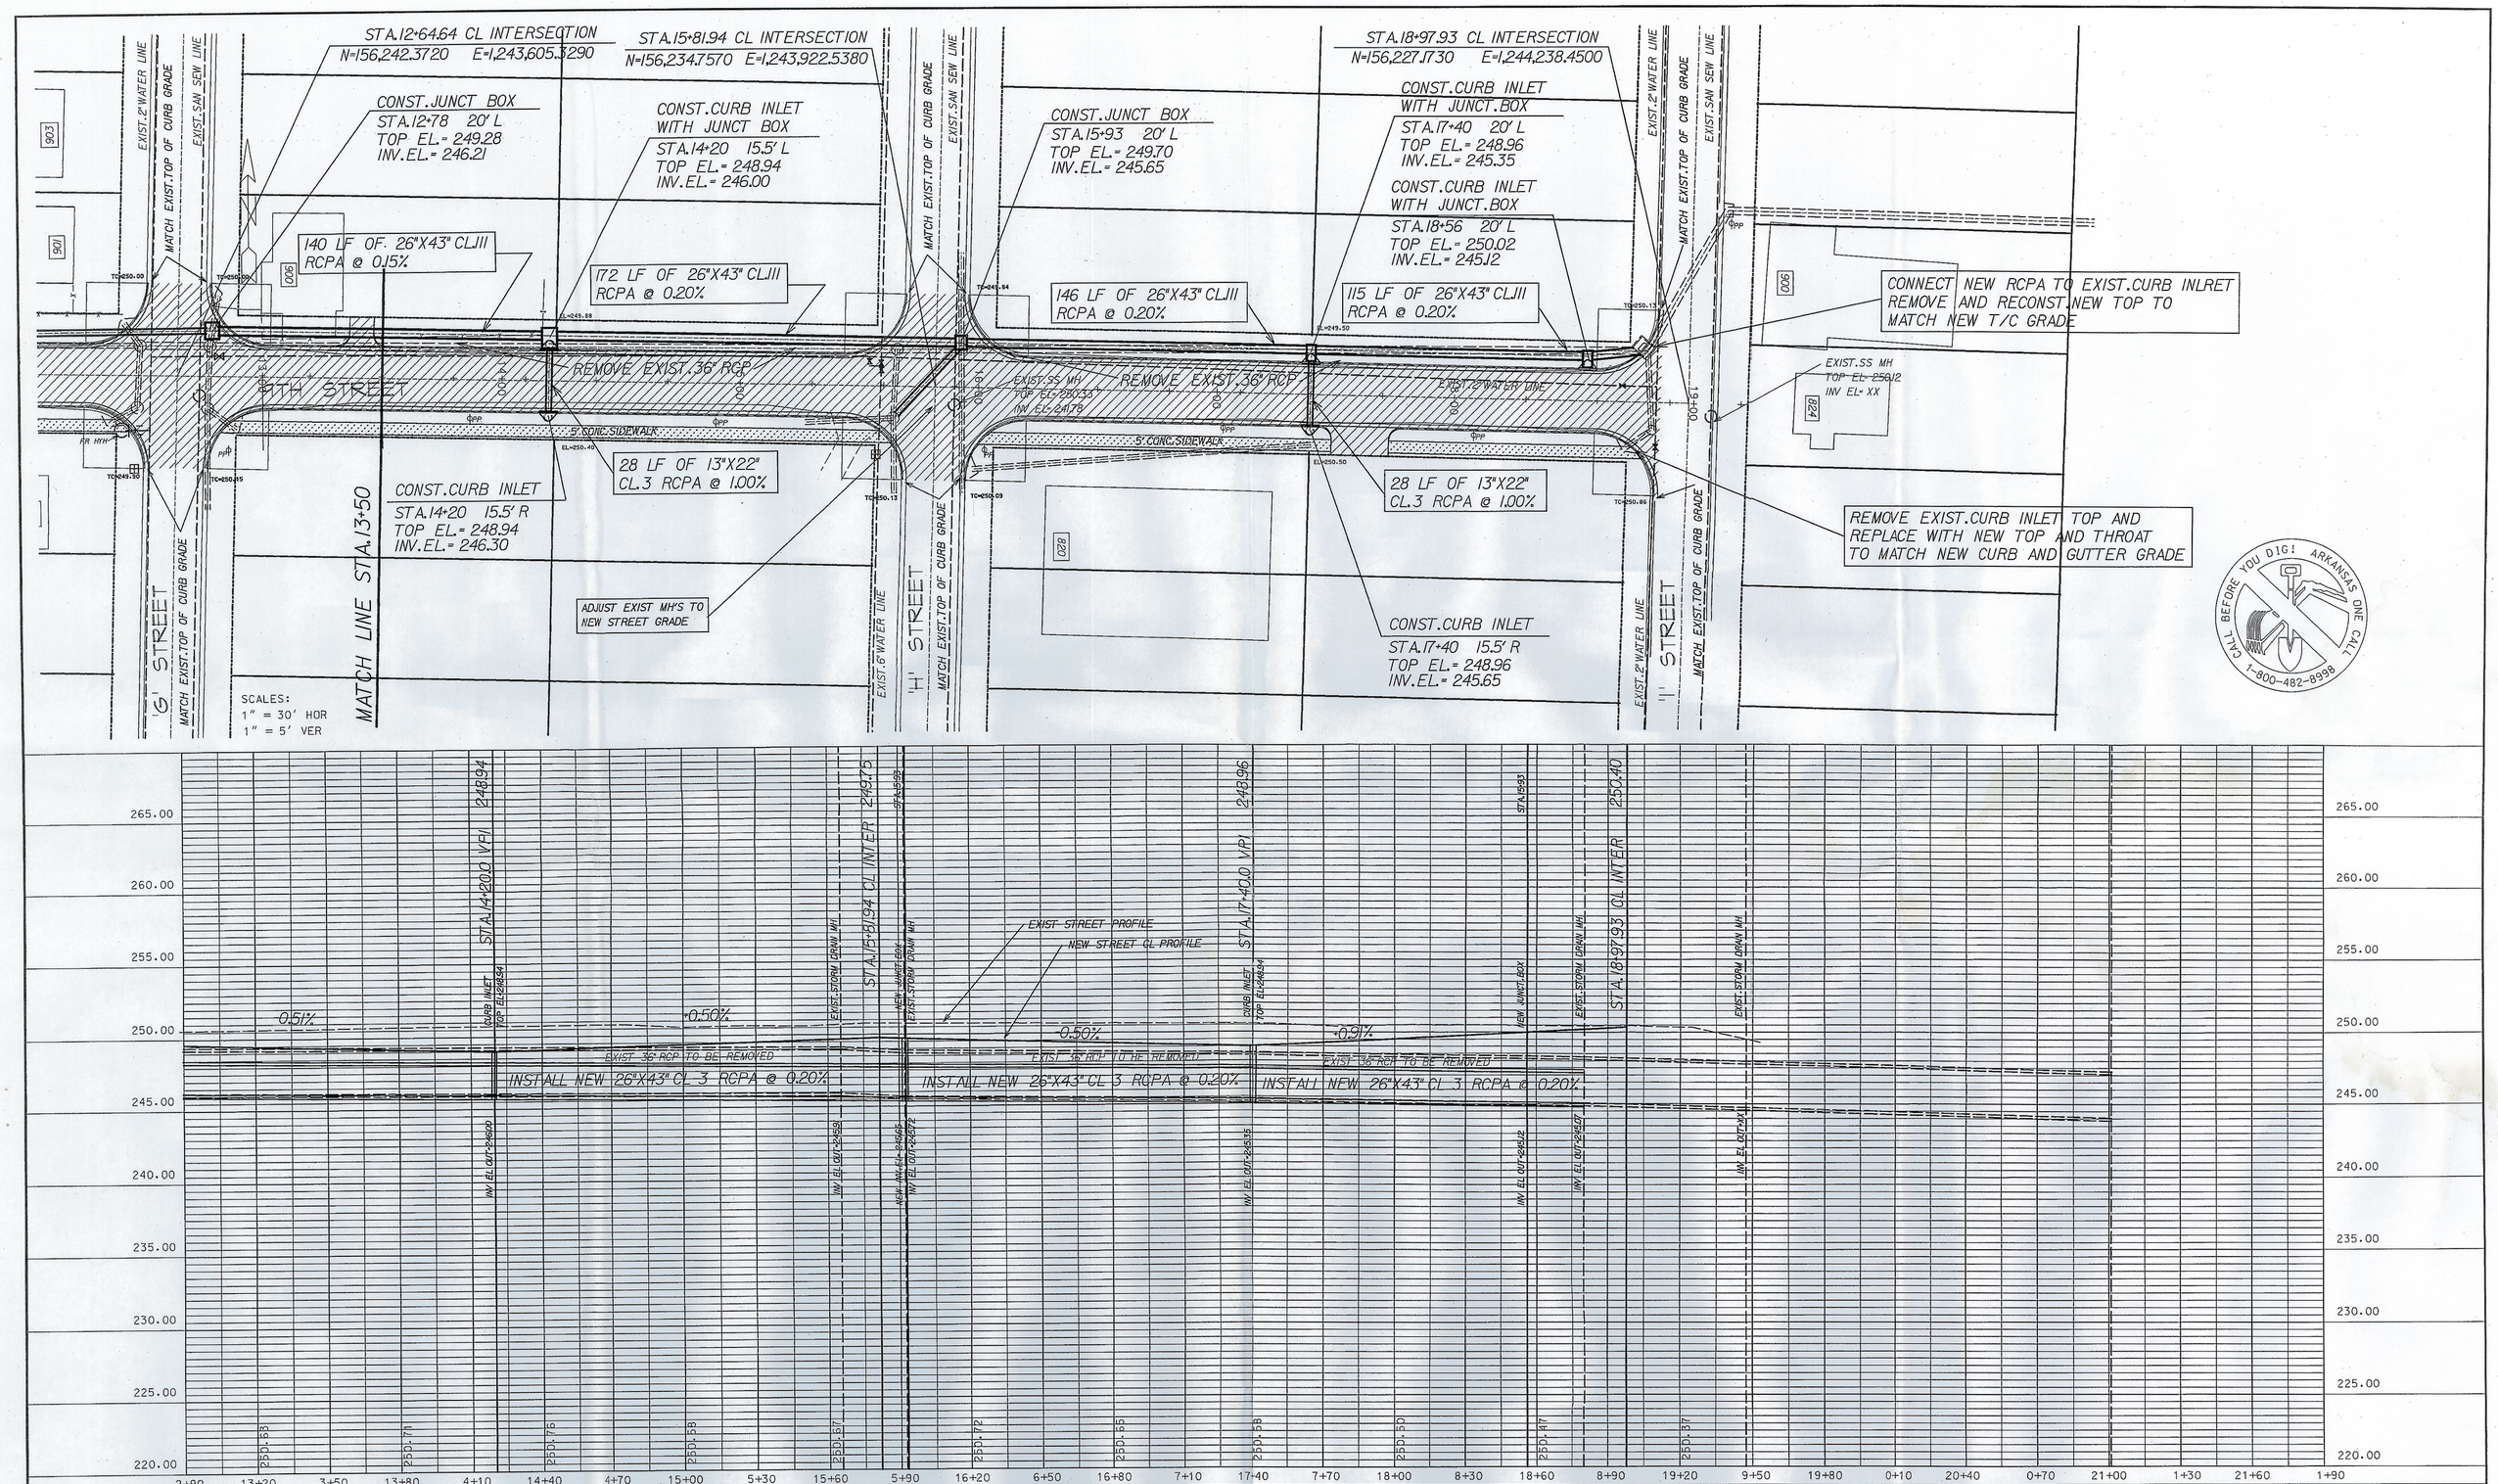

NOTE:
REPLACE ALL LANDSCAPE AREAS
IN PROJECT TO OWNERS SATISFACTION.
MOVE ALL UTILITIES AS NECESSARY TO
CONSTRUCT IMPROVEMENTS.
SIDEWALK LOCATION MAY VARY AS
DIRECTED BY ENGINEER
ALL INTERSECTIONS WITH SIDEWALK
TO HAVE HANDICAP RAMPS.

NOTE: ALL UTILITIES LOCATED ACCORDING TO DRAWINGS PROVIDED BY CORRESPONDING UTILITY COMPANIES AND FIELD VERIFIED WHERE POSSIBLE.

CONTRACTOR SHALL VERIFY THE LOCATION OF ALL UTILITIES PRIOR TO COMMENCING CONSTRUCTION.

ALL MATERIALS AND WORKMANSHIP SHALL COMPLY WITH THE MINIMUM STANDARDS OF THE CITY OF NORTH LITTLE ROCK, ARKANSAS. THE ARKANSAS STATE DEPT. OF TRANSPORTION, AND THE CORRESPONDING UTILITIES THAT MAY BE AFFECTED BY THE PROJECT.

LEGEND

CURB — SIDEWALK IMPROVEMENTS AND DRIVEWAY REPAIR

CONSTRUCTION LIMITS: CURB & GUTTER, PAVING IMPROVEMENTS

STATE OF ARKANSAS
REGISTERED PROFESSIONAL ENGINEER
No. 6907
MICHAEL P. MARLAR

MEC INCORPORATED
MARLAR ENGINEERING CO., INC.
5318 John F. Kennedy Boulevard
North Little Rock, Arkansas 72116
Phone: (501) 753-1987

REVISION	DATE	DESCRIPTION	BY

PREPARED FOR:
NORTH LITTLE ROCK COMMUNITY DEVELOPMENT
9TH & 10TH STREET IMPROVEMENT PROJECT

TITLE: 9TH STREET PLAN & PROFILE
STA. 13+50 - STA. 18+98

DRAWN BY: JNF	DATE DEC, 2007	JOB NUMBER: 07-23
APPROVED BY: DLL	SCALE 1"= 30' HOR 1"= 5' VER	SHEET NUMBER 4 OF 7