# PARK HILL COMMUNITY
# JUMP START IMPVTS. (NLR) (S)
# JOB NO. 061553
# F.A.P. NO. STPU-9253(83)

SCALE IN FEET
0 50 100 150

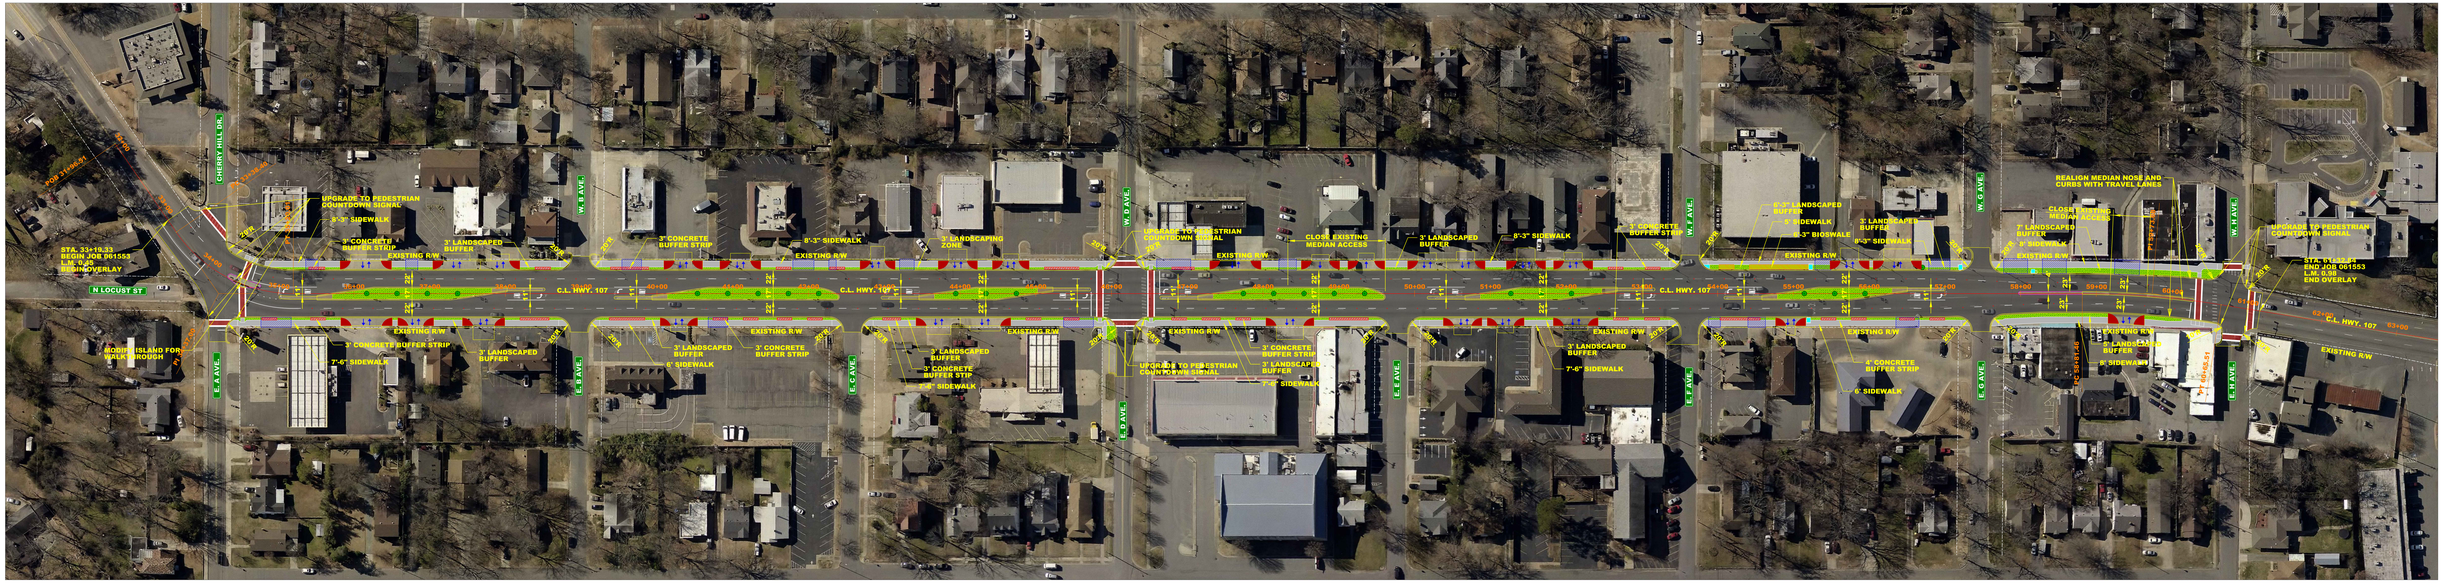


POTENTIAL DRIVEWAY CLOSURE
MAINTAIN ACCESS
EXISTING INLET
LANDSCAPED AREA (IRRIGATION REQ'D)
GREEN STORMWATER ENHANCEMENTS
STREET TREE (IRRIGATION REQ'D)
CONCRETE BUFFER
COLORED CROSSWALK
SIDEWALK AND RAMPS

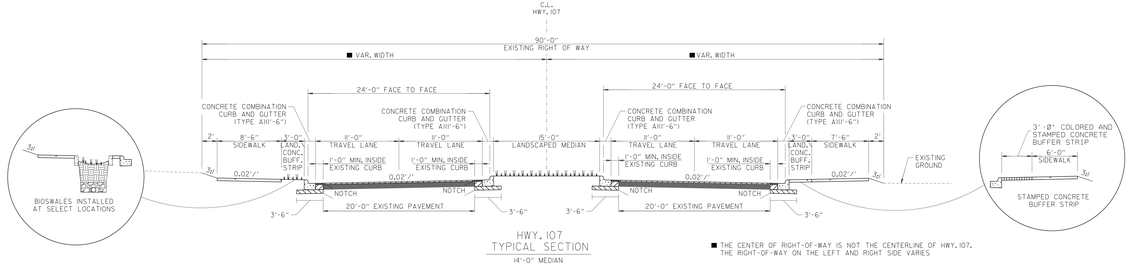


HWY. 107 TYPICAL SECTION
14'-0" MEDIAN

■ THE CENTER OF RIGHT-OF-WAY IS NOT THE CENTERLINE OF HWY. 107. THE RIGHT-OF-WAY ON THE LEFT AND RIGHT SIDE VARIES

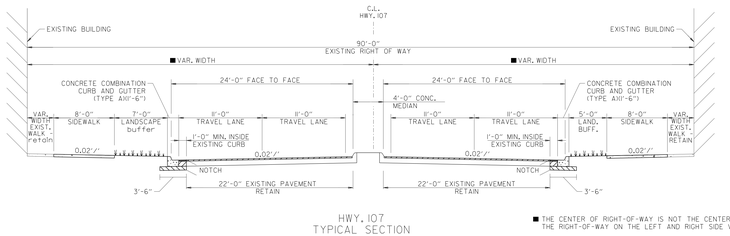


HWY. 107 TYPICAL SECTION
4'-0" MEDIAN

■ THE CENTER OF RIGHT-OF-WAY IS NOT THE CENTERLINE OF HWY. 107. THE RIGHT-OF-WAY ON THE LEFT AND RIGHT SIDE VARIES


POTENTIAL DRIVEWAY CLOSURE
MAINTAIN ACCESS
EXISTING INLET
LANDSCAPED AREA (IRRIGATION REQ'D)
GREEN STORMWATER ENHANCEMENTS
STREET TREE (IRRIGATION REQ'D)
CONCRETE BUFFER
COLORED CROSSWALK
SIDEWALK AND RAMPS